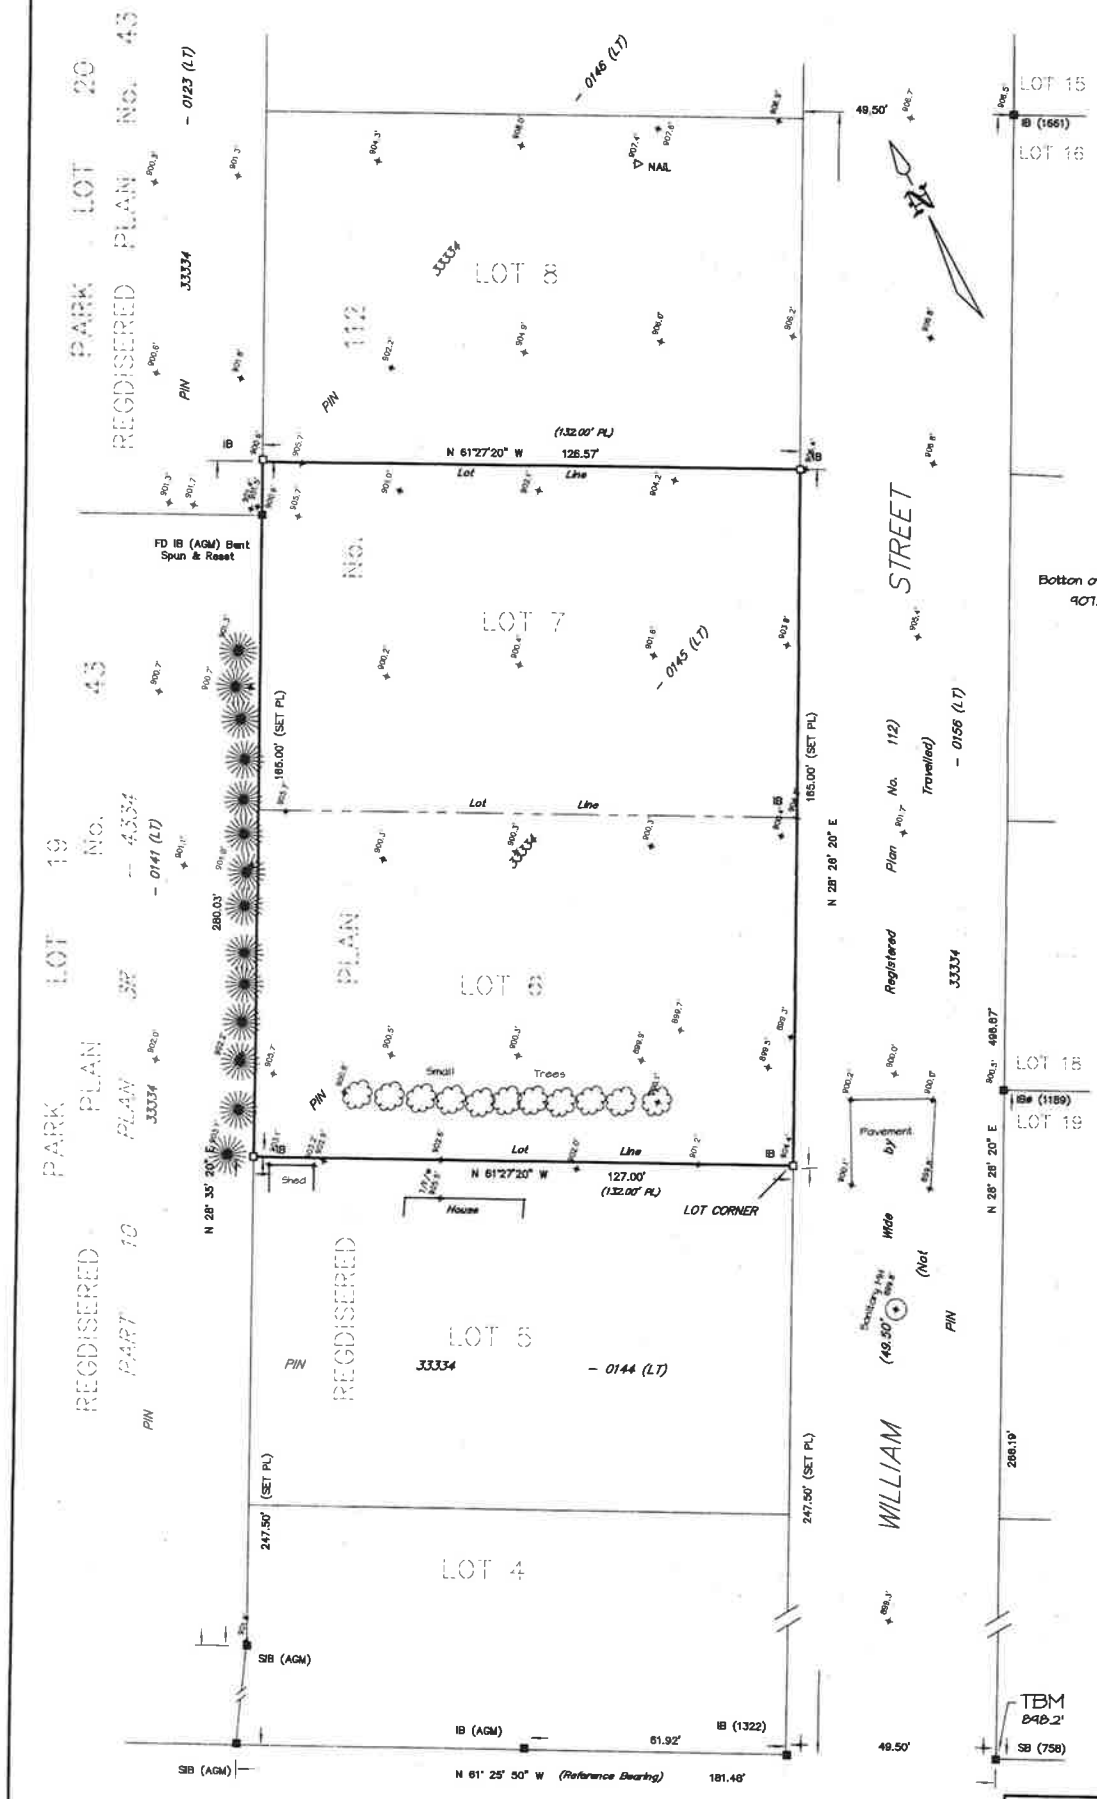
PLAN OF SURVEY SHOWING ELEVATIONS
ON
LOTS 6 AND 7
REGISTERED PLAN No. 112
GEOGRAPHIC VILLAGE OF LUCKNOW
TOWNSHIP OF HURON-KINLOSS
COUNTY OF BRUCE
R. F. DORE SURVEYING LTD.
SCALE: 1 Inch = 20 Feet
0 10 30 50
ASSOCIATION OF ONTARIO LAND SURVEYORS
PLAN SUBMISSION FORM
2101353
THIS PLAN IS NOT VALID UNLESS IT IS AN ENBOSSED ORIGINAL COPY ISSUED BY THE SURVEYOR In accordance with Regulation 1026, Section 29(3).
LEGEND
FOUND
PLANTED
IB IRON BAR
IBø ROUND IRON BAR
SB SUBDIVISION BAR
SIB STANDARD IRON BAR
AGM ARCHIBALD, GRAY & McKAY, O.L.S.
758 B.M. ROSS, O.L.S.
1189 J.C. WOOD, O.L.S.
1322 C.R. KIAR, O.L.S.
1661 R.F. DORE, O.L.S.
M MEASURED
PLAN, PL REGISTERED PLAN No. 112
SPOT ELEVATIONS
T/F/W TOP OF FOUNDATION
DIRECTION OF SURFACE WATER FLOW
CONIFEROUS TREES
DECIDUOUS TREES
BEARING NOTE
BEARINGS HEREON ARE ASTRONOMIC AND ARE REFERRED TO THE NORTHERLY LIMIT OF LUDGARD STREET, BEING N 61° 25' 50" W IN ACCORDANCE WITH PLAN 3R-4334.
NOTES
ELEVATIONS ARE GEODETIC AND WERE COLLECTED DECEMBER 4, 2019
TEMPORARY BENCHMARK
SB AT NE CORNER OF WILLIAM AND LUDGARD STREETS HAVING AN ELEVATION OF 898.2'
December 30, 2019
DATED
RONALD F. DORE
ONATRIO LAND SURVEYOR
THIS PLAN WAS PREPARED FOR TOM BEVAN.
© COPYRIGHT 2019
IMPERIAL
DISTANCES SHOWN ON THIS PLAN ARE IN FEET AND CAN BE CONVERTED TO METRES BY MULTIPLYING BY 0.3048.
R. F. DORE SURVEYING LTD.
ONTARIO LAND SURVEYOR
BOX 571, 932 QUEEN STREET, KINCARDINE
ONTARIO N2Z 2Y2
(519) 396-3484
rfdsurveying @ bmts.com
O.L.S.
SCALE 1"=20'
FILE No. 199290
PARK LOT 20
REGISTERED PLAN No. 43
LOT 19
PARK PLAN 3R-4334
REGISTERED PLAN 18
LOT 8
LOT 7
LOT 6
LOT 5
LOT 4
LOT 15
LOT 16
LOT 18
LOT 19
WILLIAM STREET
LUDGARD STREET
Registered Plan No. 112 (Not Travelled)
Pavement
Small Trees
Shed
House
BRICK BUILDING T/F/W= 909.2'
Bottom of Window 907.2'
FD IB (AGM) Bent Spun & Reset
N 61°27'20" W 126.57'
N 61°27'20" W 127.00' (132.00' PL)
N 28° 28' 20" E 165.00' (SET PL)
N 28° 35' 20" E 280.03'
N 28° 28' 20" E 498.87'
N 28° 28' 20" E 298.19'
247.50' (SET PL)
49.50'
LOT CORNER
SIB (AGM)
IB (AGM)
IB (1322)
SB (758)
TBM 898.2'
N 61° 25' 50" W (Reference Bearing) 181.46'
61.92'
Ground 898.8'
Mark on Hydro Pole 905.3'